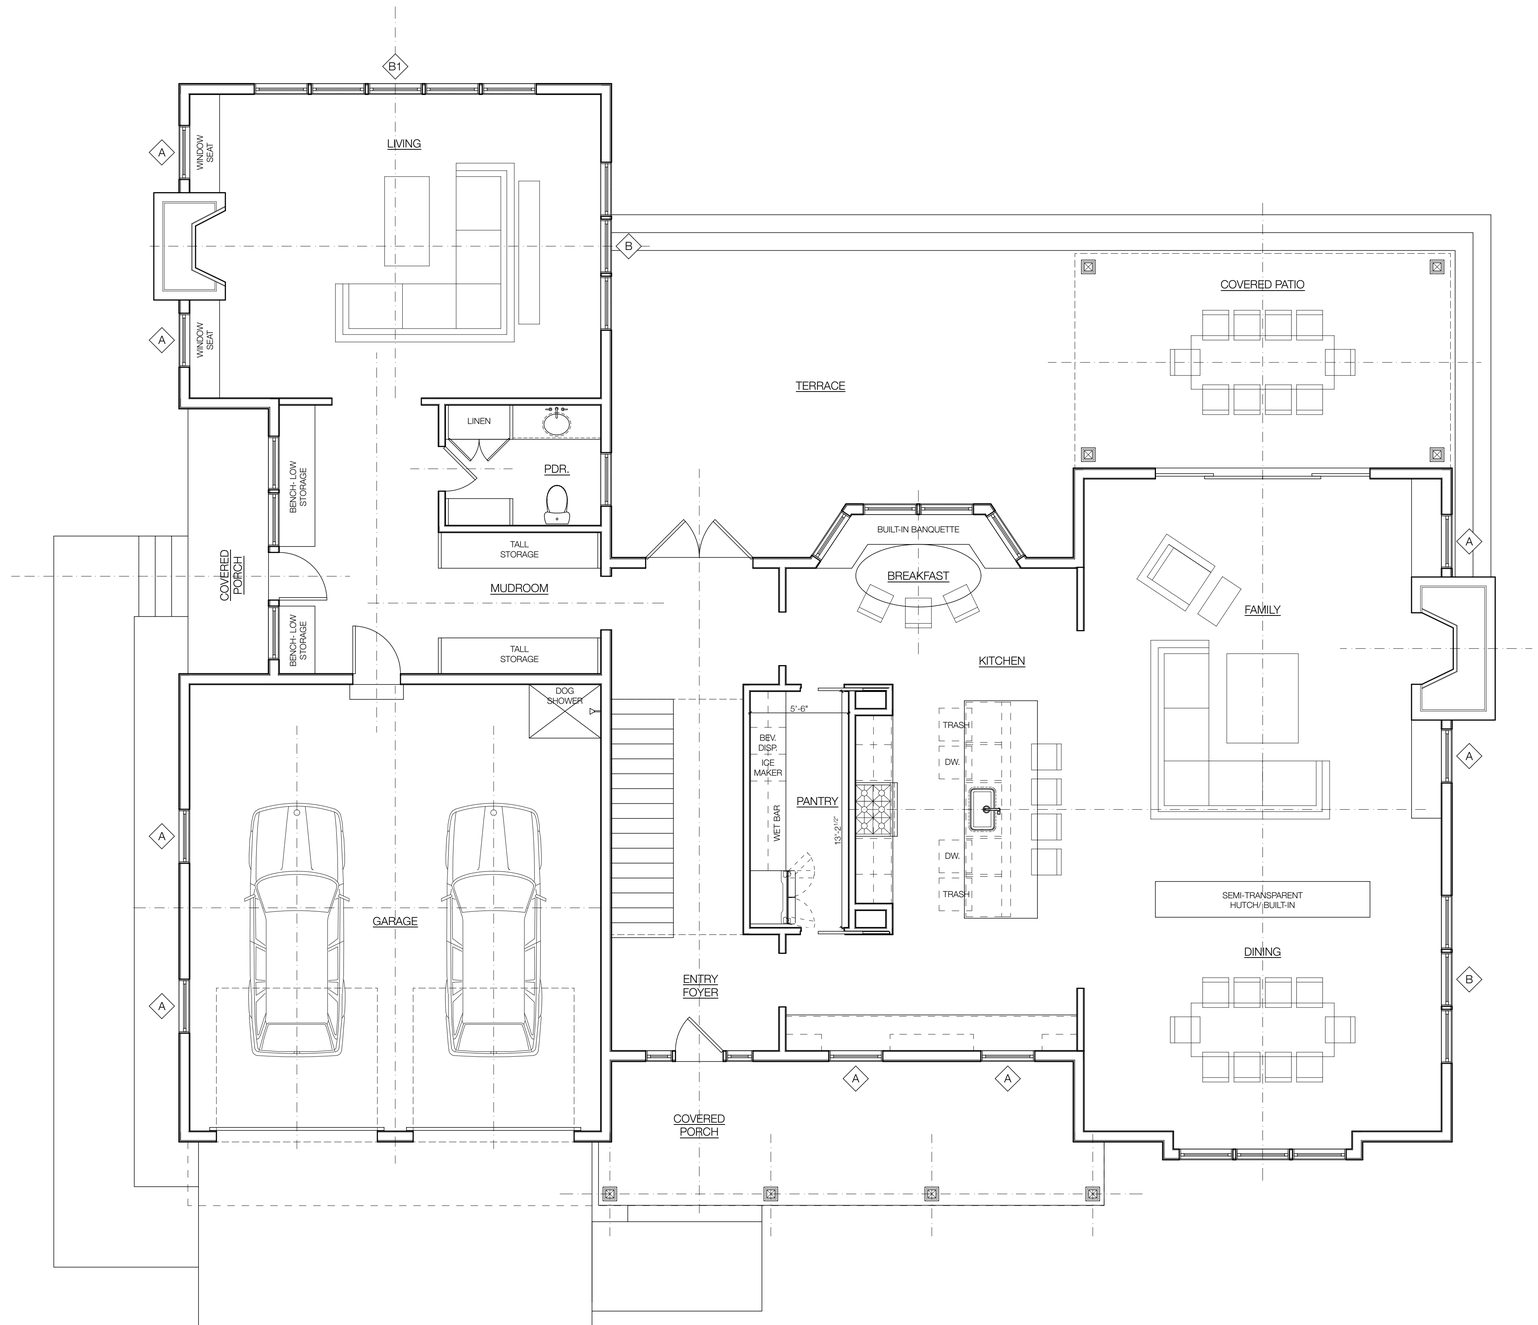

Mellowes & Paladino *inc.*

Architects

63 South Street / Suite 280
Hopkinton, Massachusetts 01748
508.625.1371

NO	DESCRIPTION	DATE
	REVISIONS	

SCHEMATIC DESIGN SET

ATHENS RESIDENCE

22 MAYFLOWER ROAD
WINCHESTER, MASSACHUSETTS

FIRST FLOOR PLAN

© 2021 Mellowes & Paladino, Inc.
ALL RIGHTS RESERVED

PROJECT NO
5251

DRAWN BY

CHECKED BY

DATE
06/ 15 / 21

SCALE
1/4"= 1'-0"

A-1.1

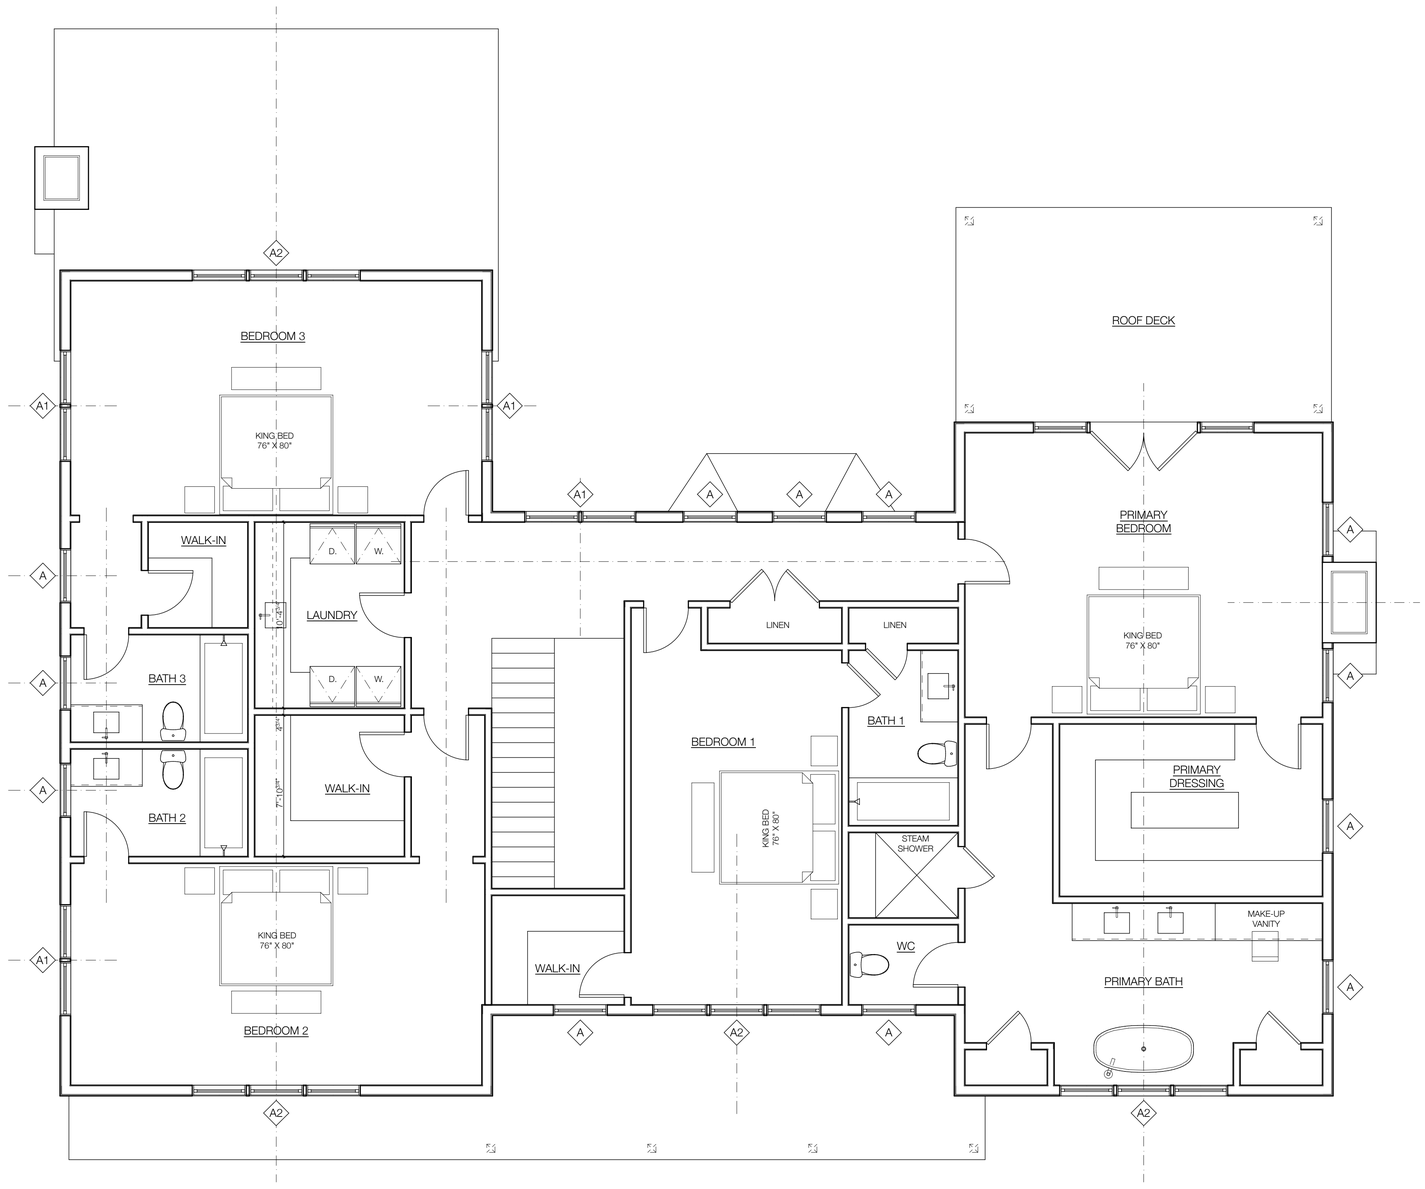

Mellowes & Paladino *inc.*

Architects

63 South Street / Suite 280
Hopkinton, Massachusetts 01748
508.625.1371

NO	DESCRIPTION	DATE
	REVISIONS	

SCHEMATIC DESIGN SET

ATHENS RESIDENCE

22 MAYFLOWER ROAD
WINCHESTER, MASSACHUSETTS

SECOND FLOOR PLAN

© 2021 Mellowes & Paladino, Inc.
ALL RIGHTS RESERVED

PROJECT NO 5251
DRAWN BY
CHECKED BY
DATE 06/ 15 / 21
SCALE 1/4"= 1'-0"

A-1.2

1 FRONT ELEVATION

2 SIDE ELEVATION

Mellowes & Paladino *inc.*

Architects

63 South Street / Suite 280
Hopkinton, Massachusetts 01748
508.625.1371

NO	DESCRIPTION	DATE

REVISIONS

SCHEMATIC DESIGN SET

ATHENS RESIDENCE

22 MAYFLOWER ROAD
WINCHESTER, MASSACHUSETTS

EXTERIOR ELEVATIONS

© 2021 Mellowes & Paladino, Inc.
ALL RIGHTS RESERVED

PROJECT NO
5251

DRAWN BY

CHECKED BY

DATE
06/ 15 / 21

SCALE
1/4"= 1'-0"

A-2.1

1 REAR ELEVATION

2 SIDE ELEVATION

Mellowes & Paladino *inc.*

Architects

63 South Street / Suite 280
Hopkinton, Massachusetts 01748
508.625.1371

NO	DESCRIPTION	DATE

REVISIONS

SCHEMATIC DESIGN SET

ATHENS RESIDENCE

22 MAYFLOWER ROAD
WINCHESTER, MASSACHUSETTS

EXTERIOR ELEVATIONS

© 2021 Mellowes & Paladino, Inc.
ALL RIGHTS RESERVED

PROJECT NO
5251

DRAWN BY

CHECKED BY

DATE
06/ 15 / 21

SCALE
1/4"= 1'-0"

A-2.2